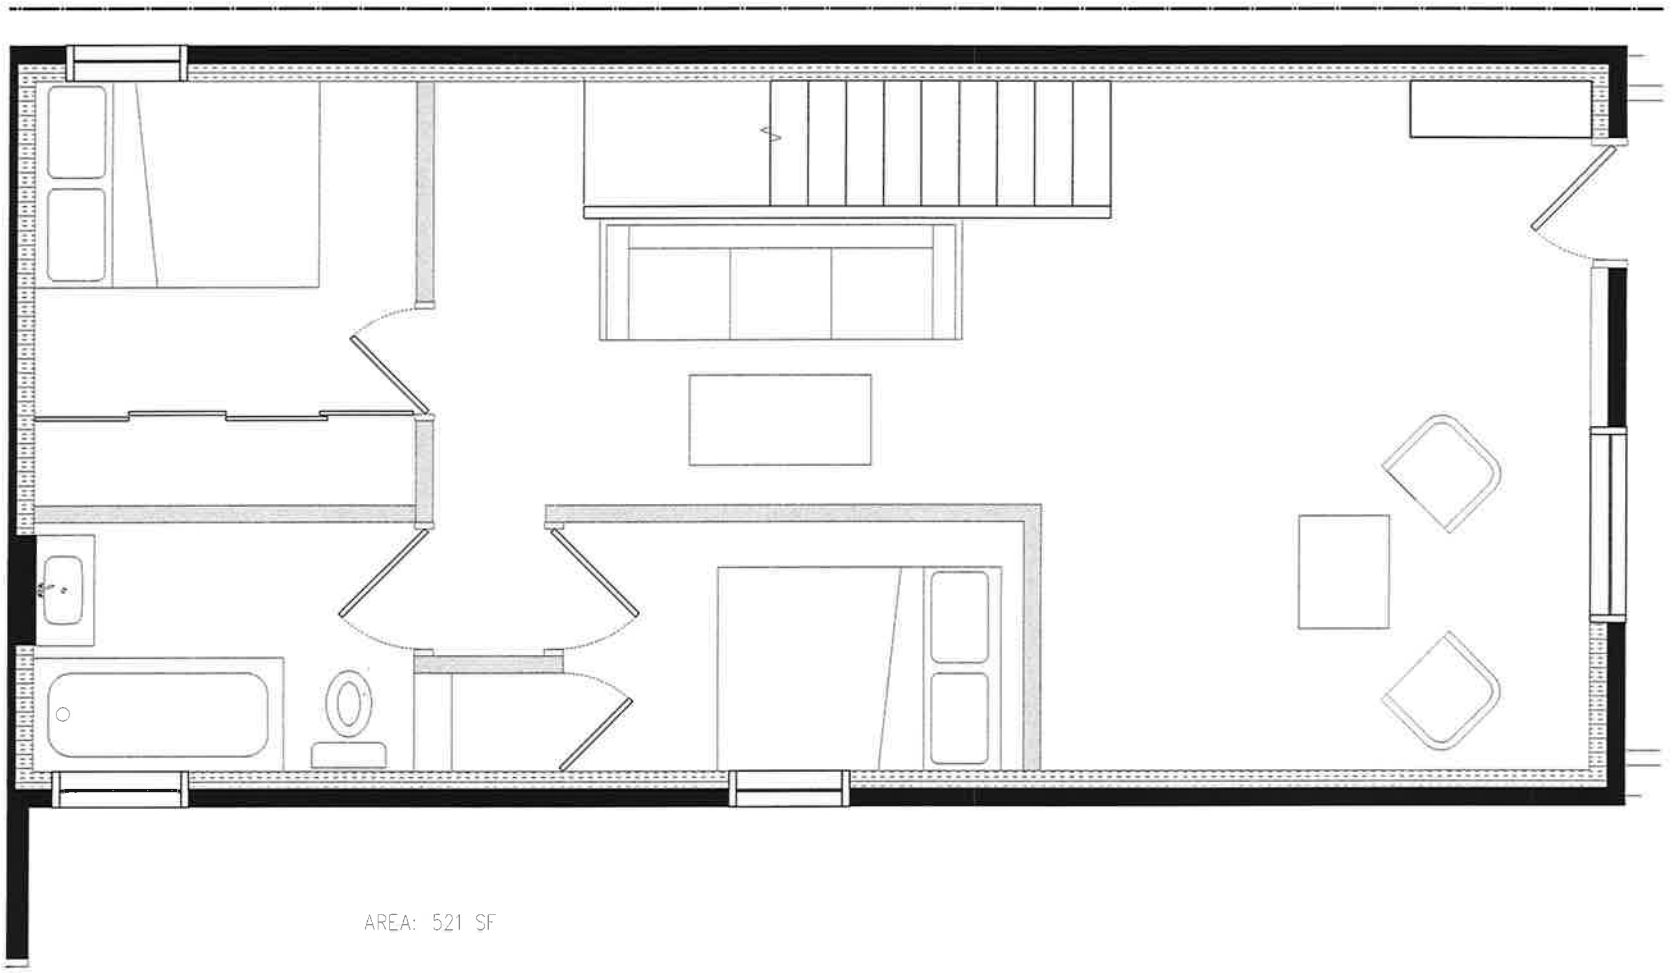

AREA: 521 SF

A
ID1.1
MAIN FLOOR PLAN
3/8" = 1'-0"

PROJECT:
204 PERTH AVENUE
LOT 70 PLAN M-23
P.I.N. 21330-0290
TORONTO
ONTARIO
CANADA

MAIN FLOOR PLAN

ID1.1

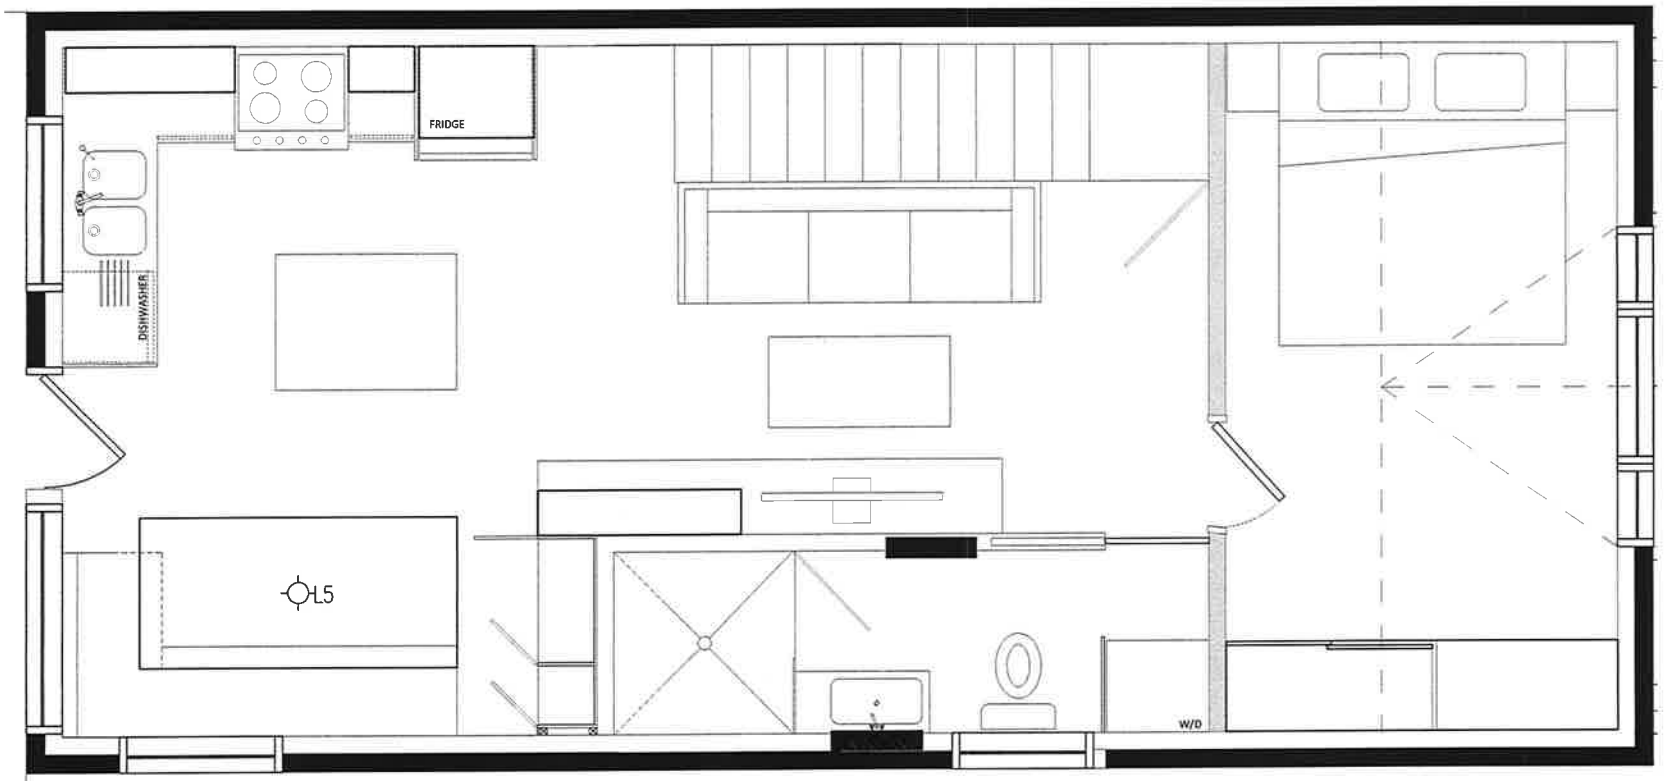

AREA: 521 SF

A
ID1.3
SECOND FLOOR PLAN
3/8" = 1'-0"

PROJECT:

204 PERTH AVENUE
LOT 70 PLAN M-23

P.I.N. 21330-0290
TORONTO
ONTARIO
CANADA

004	05.06.2022	ISSUED FOR REVIEW
003	04.27.2022	ISSUED FOR COMMITTEE OF ADJUSTMENT
002	04.08.2022	ISSUED FOR REVIEW
001	04.01.2022	ISSUED FOR REVIEW
SUBMISSION	DATE	DESCRIPTION

SCALE: AS NOTED

SECOND FLOOR PLAN

ID1.3

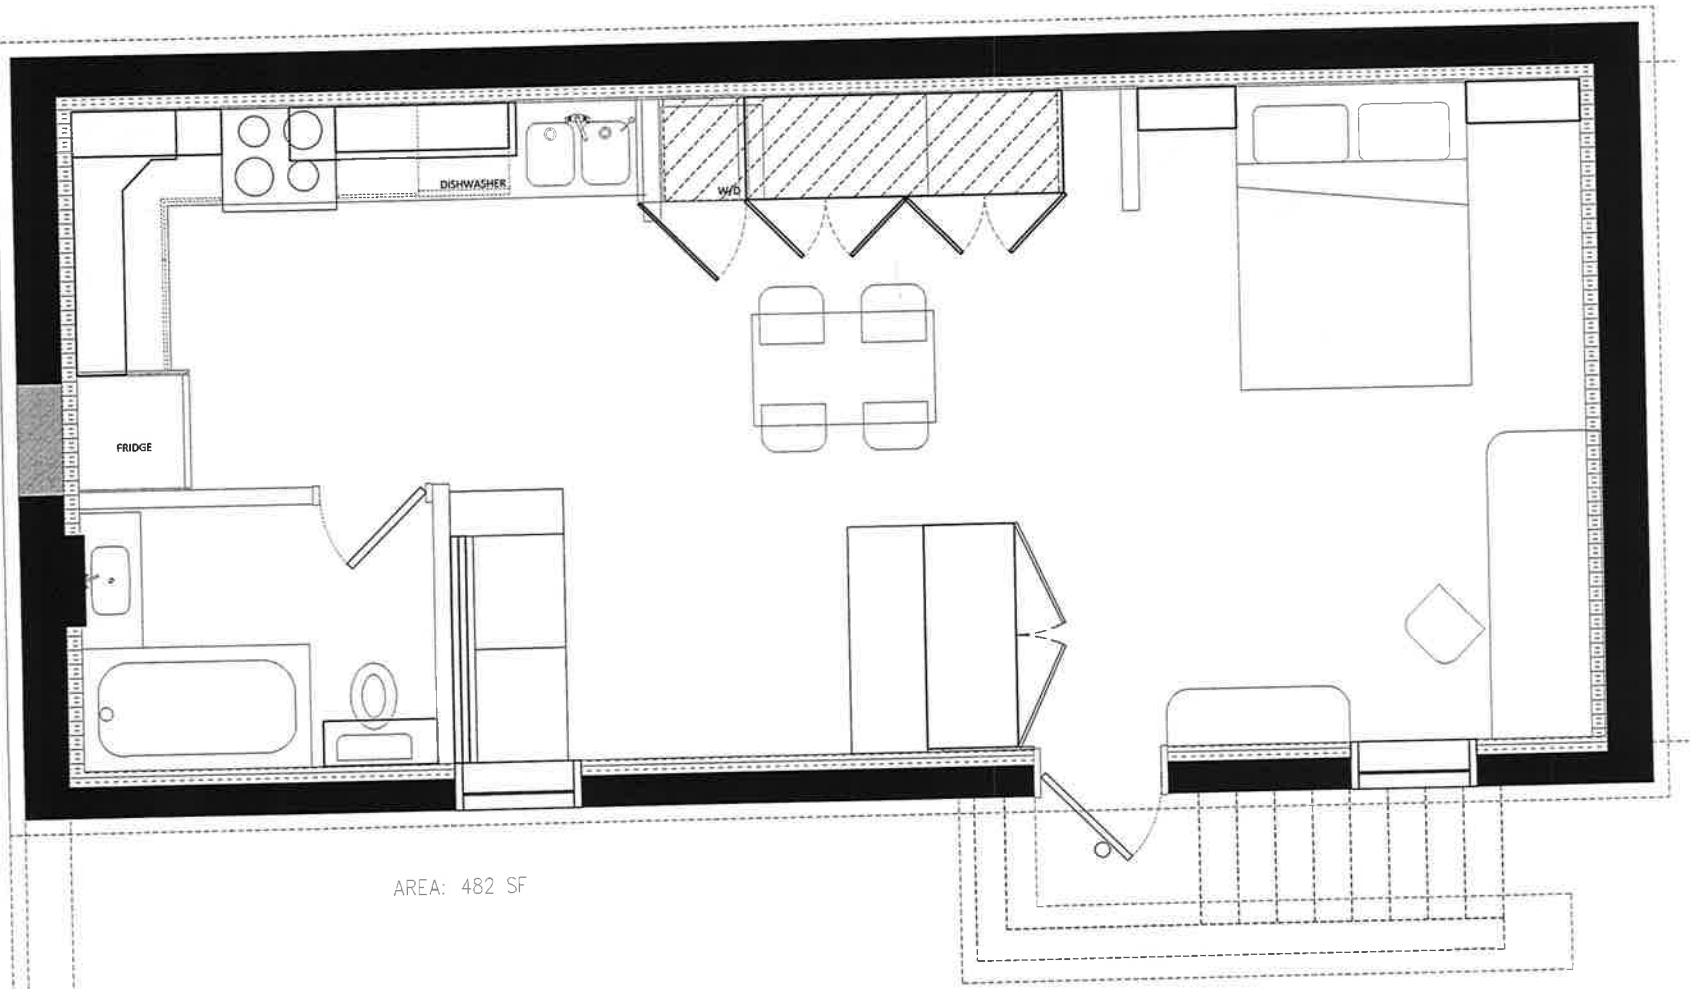

BASEMENT PLAN

A
ID1.0

3/8" = 1'-0"

PROJECT:

204 PERTH AVENUE
LOT 70 PLAN M-23

P.I.N. 21330-0290
TORONTO
ONTARIO
CANADA

SUBMISSION	DATE	DESCRIPTION

BASEMENT PLAN

ID1.0

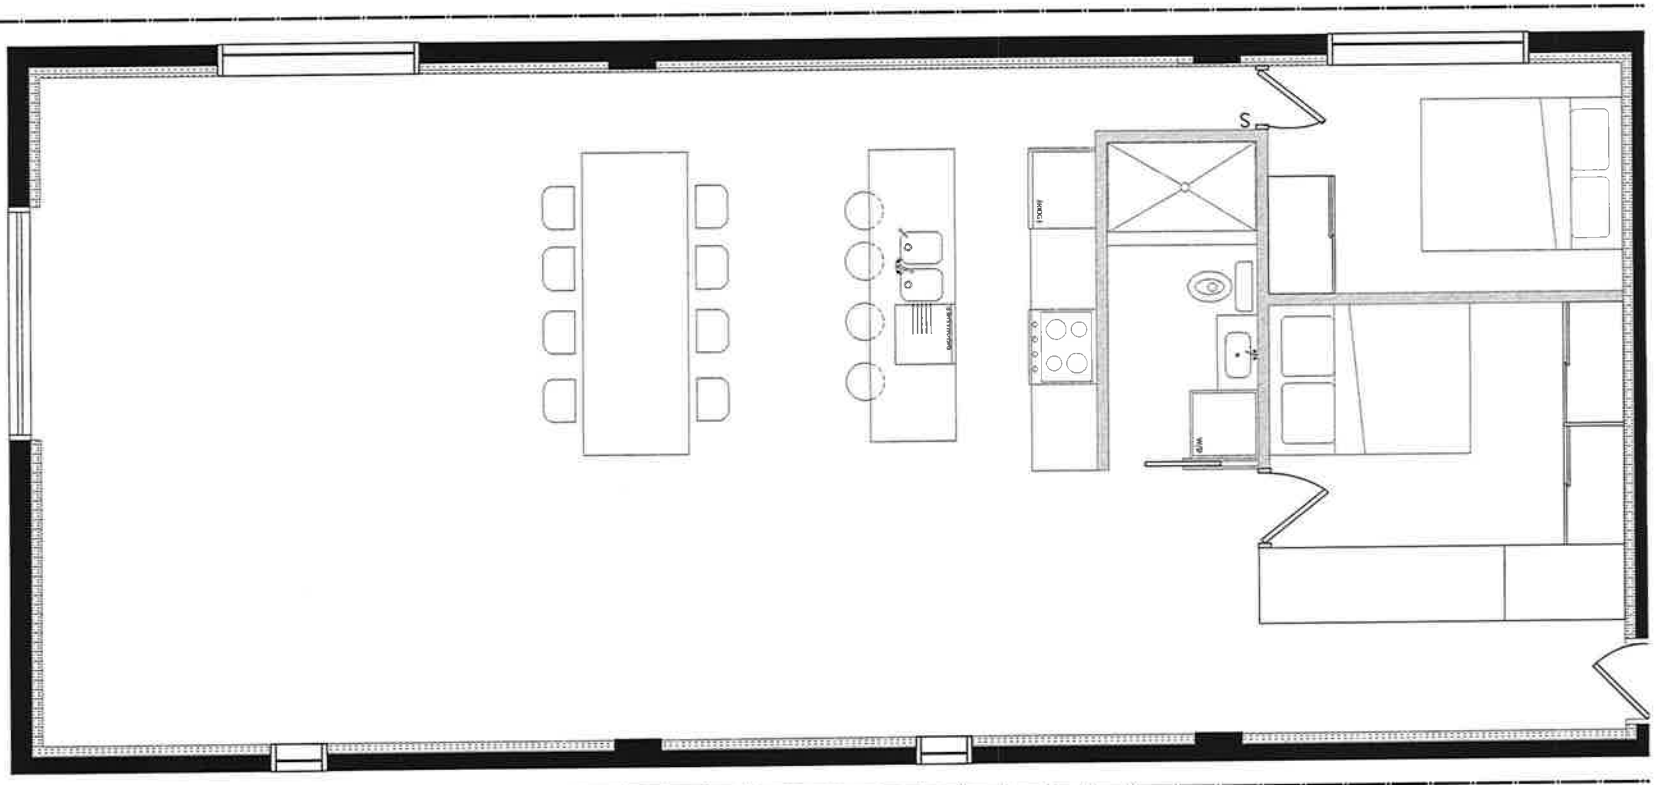

AREA: 1,155 SF

A
ID1.2
STUDIO PLAN
1/4" = 1'-0"

PROJECT:
204 PERTH AVENUE
LOT 70 PLAN M-23
P.I.N. 21330-0290
TORONTO
ONTARIO
CANADA

SUBMISSION	DATE	DESCRIPTION

STUDIO
PLAN

ID1.2